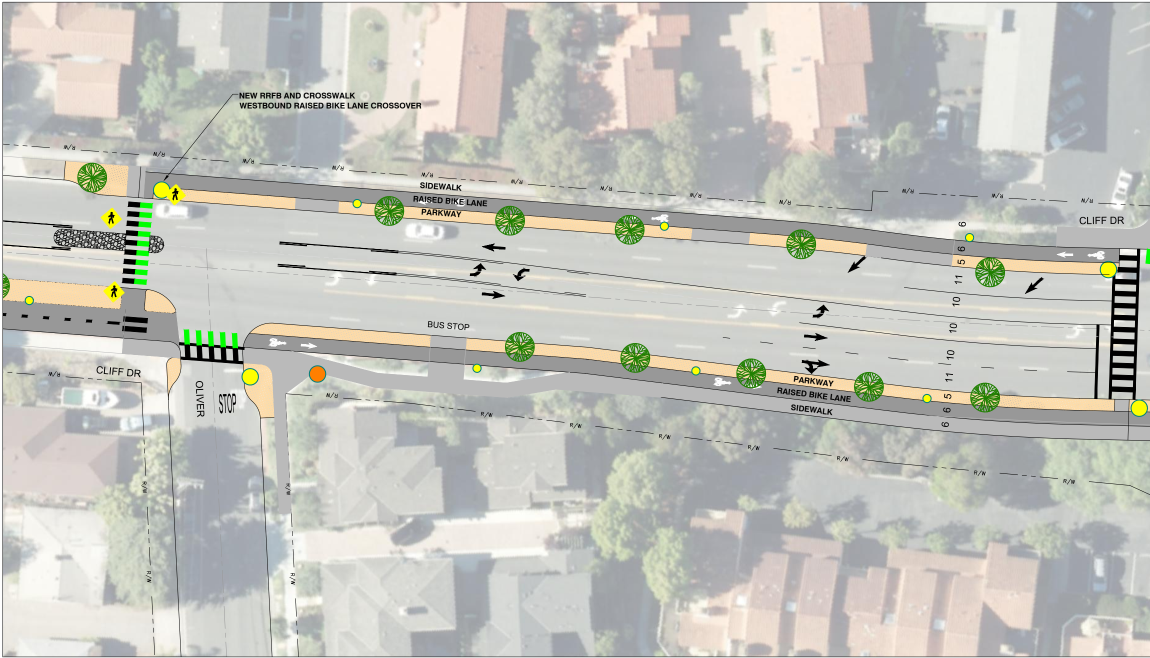
NEW RRFB AND CROSSWALK
WESTBOUND RAISED BIKE LANE CROSSOVER
SIDEWALK
RAISED BIKE LANE
PARKWAY
CLIFF DR
6
6
5
11
10
10
10
11
5
6
6
BUS STOP
PARKWAY
RAISED BIKE LANE
SIDEWALK
CLIFF DR
OLIVER
STOP
R/W

▨ PARKWAY

▨ MEDIAN REFUGE ISLAND

▨ CONCRETE: MULTI USE PATH AT SIDEWALK LEVEL OR SIDEWALK/RAMPS

▨ BIKE LANE

🚦 TRAFFIC SIGNALIZED INTERSECTION

● POTENTIAL TREE PLANTING LOCATION

◆ NEW RRFB PEDESTRIAN ACTIVATED FLASHER SYSTEM

EXISTING FACE OF CURB (REMOVE)

● NEW PEDESTRIAN SCALE LIGHT

● NEW STREET LIGHT

● EXISTING LIGHT

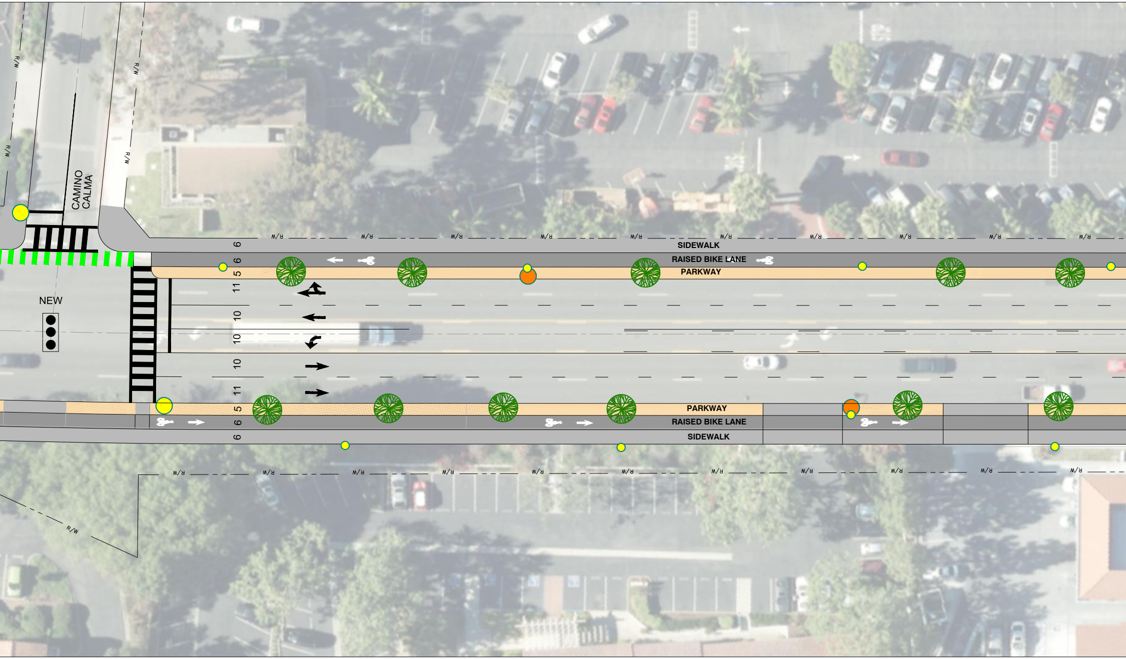
CAMINO CALMA
NEW
R/W
6
SIDEWALK
6
RAISED BIKE LANE
5
PARKWAY
11
10
10
10
11
5
PARKWAY
6
RAISED BIKE LANE
6
SIDEWALK

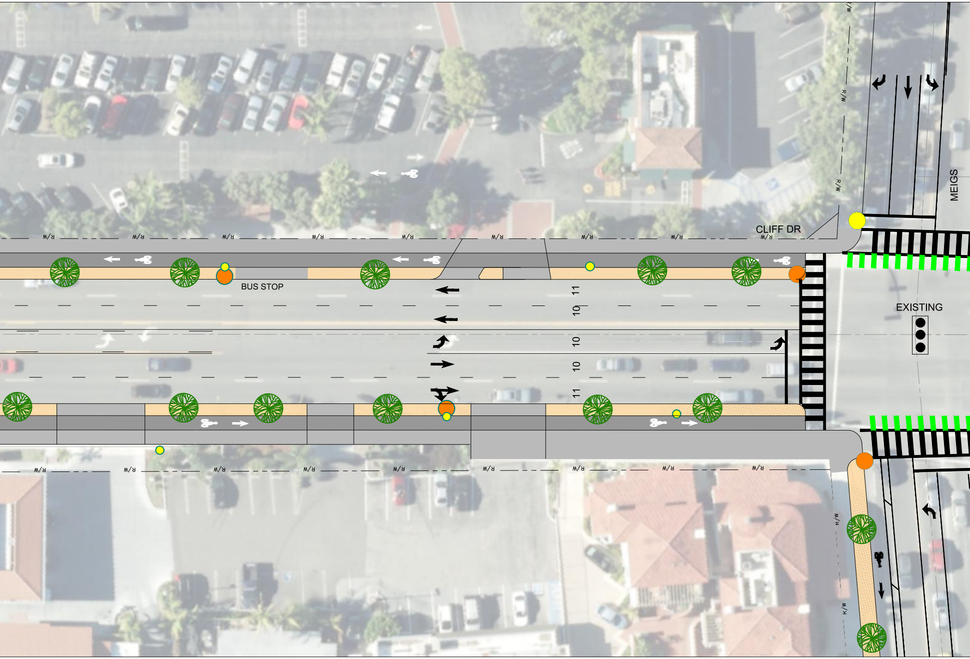
CLIFF DR
MEIGS
BUS STOP
EXISTING
11
10
10
10
11
R/W

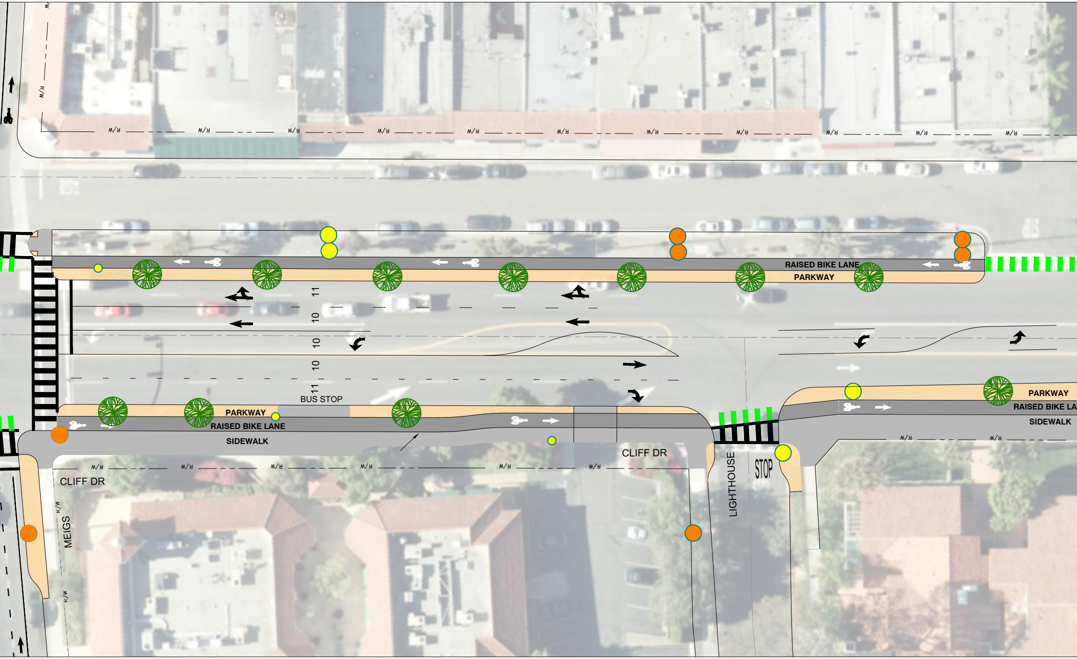
R/W
RAISED BIKE LANE
PARKWAY
11
10
10
10
11
BUS STOP
PARKWAY
RAISED BIKE LANE
SIDEWALK
CLIFF DR
CLIFF DR
MEIGS
LIGHTHOUSE
STOP
PARKWAY
RAISED BIKE LA
SIDEWALK

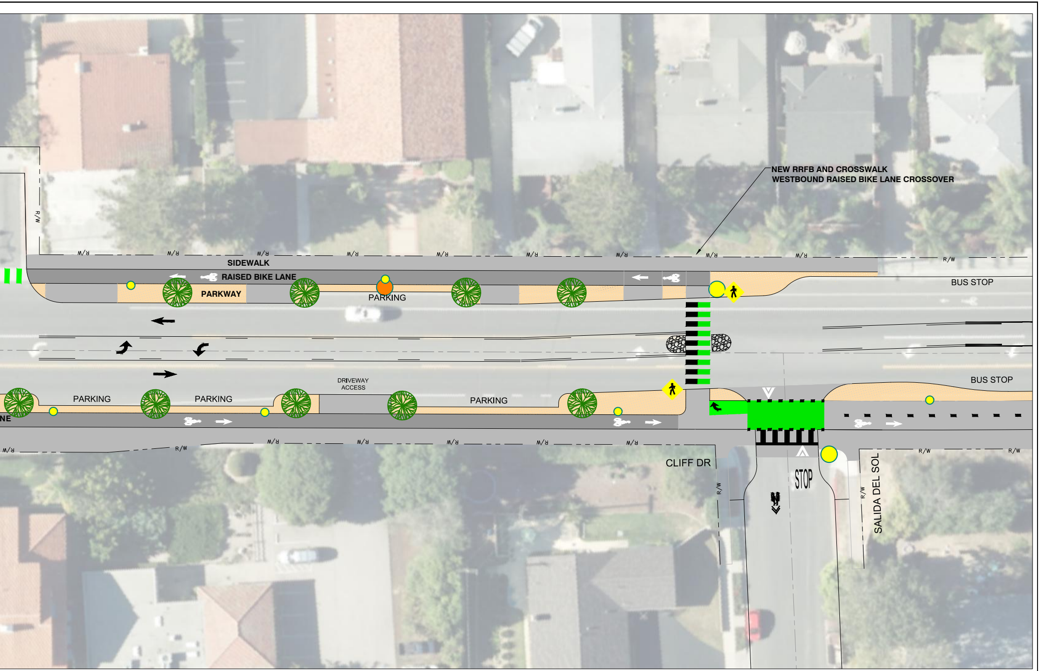
NEW RRFB AND CROSSWALK
WESTBOUND RAISED BIKE LANE CROSSOVER
R/W
SIDEWALK
RAISED BIKE LANE
PARKWAY
PARKING
BUS STOP
DRIVEWAY ACCESS
PARKING
PARKING
PARKING
BUS STOP
NE
CLIFF DR
STOP
SALIDA DEL SOL

CITY OF SANTA BARBARA PUBLIC WORKS

CLIFF DRIVE: URBAN HIGHWAY TO COMPLETE STREET TRANSFORMATION

SERVICE REQUEST: NA	WORK ORDER: NA
SHEET: X of X	DATE: 04/2022
SCALE: 1"=15'	DRAWN BY: DB