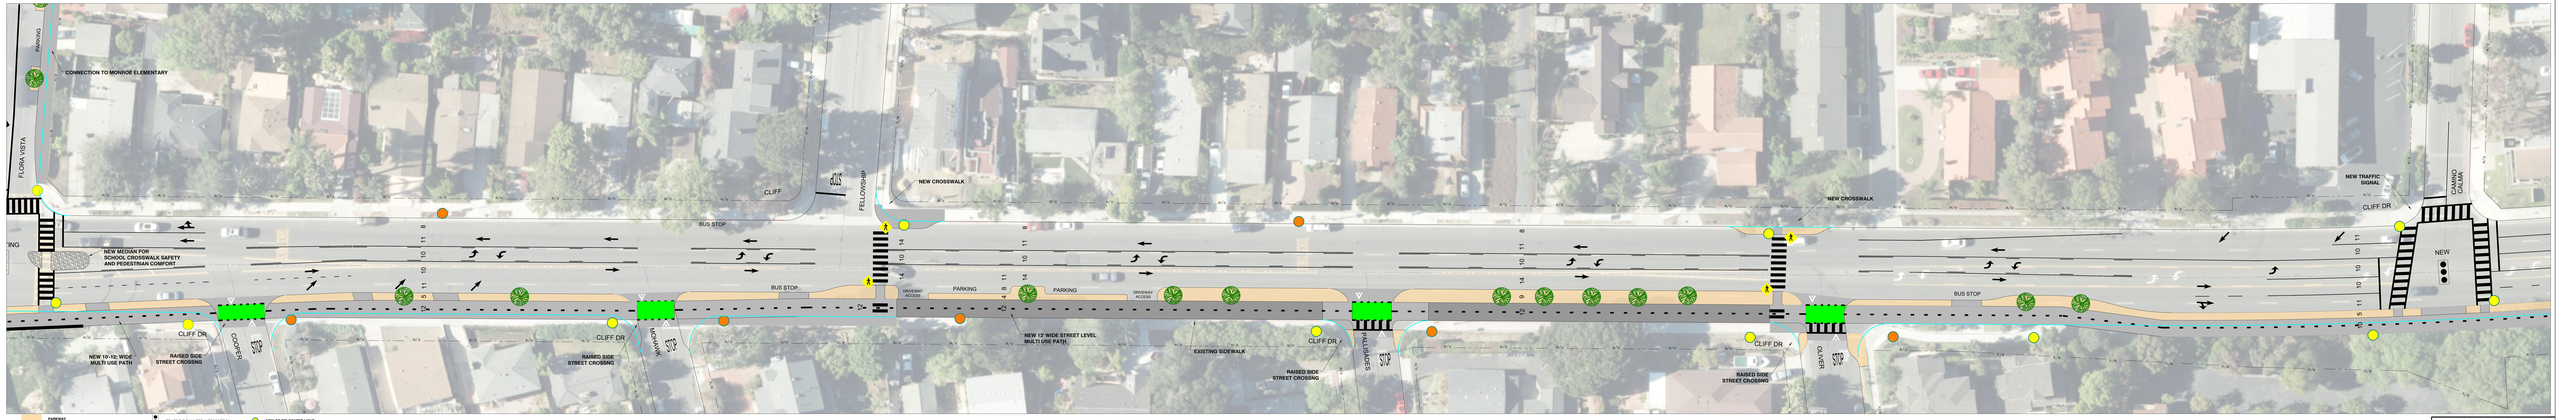

CITY OF SANTA BARBARA PUBLIC WORKS

CLIFF DRIVE, URBAN HIGHWAY TO COMPLETE STREET TRANSFORMATION

SERVICE REQUEST: NA	WORK ORDER: NA
SHEET: 5 OF 12	DATE: 01/2022
SCALE: 1"=10'	DRAWN BY: DB