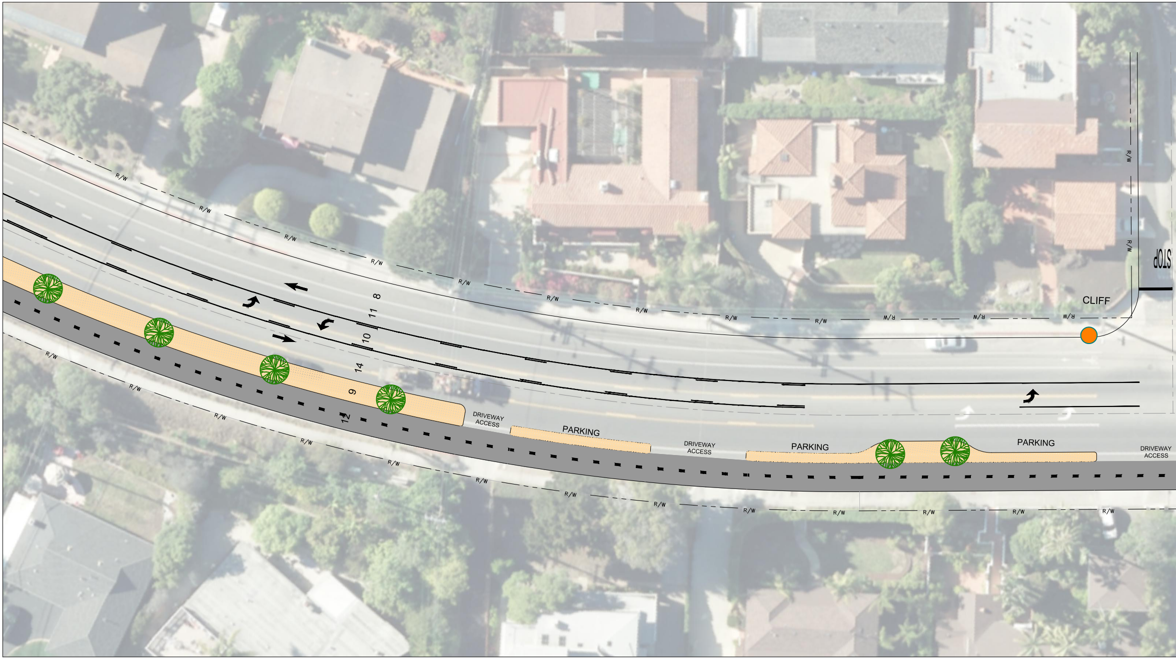
R/W
CLIFF
STOP
8
11
10
14
9
12
DRIVEWAY ACCESS
PARKING
DRIVEWAY ACCESS
PARKING
PARKING
DRIVEWAY ACCESS

🟧 PARKWAY

▨ MEDIAN

⬜ CONCRETE: MULTI USE PATH AT SIDEWALK LEVEL OR SIDEWALK/RAMPS

⬛ ASPHALT MULTI USE PATH AT STREET LEVEL

🚦 TRAFFIC SIGNALIZED INTERSECTION

● POTENTIAL TREE PLANTING LOCATION

⚠ NEW RRFB PEDESTRIAN ACTIVATED FLASHER SYSTEM

— EXISTING FACE OF CURB (REMOVE)

🟡 NEW OR RELOCATED LIGHT

🟠 EXISTING LIGHT

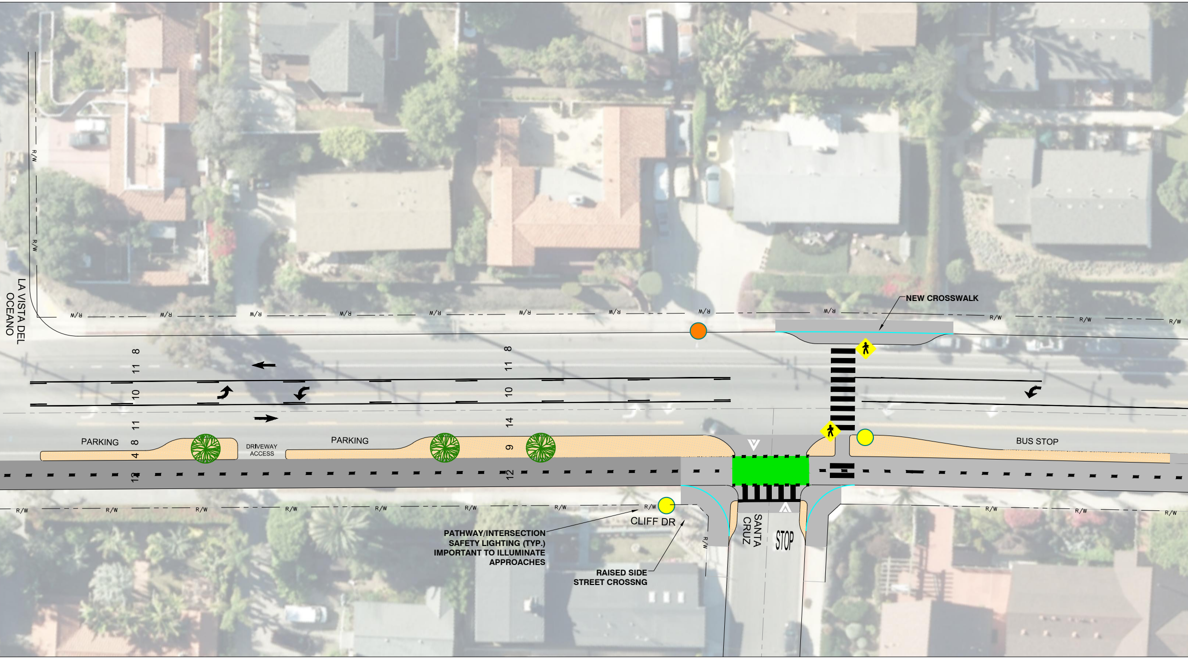
LA VISTA DEL OCEANO
R/W
NEW CROSSWALK
8
11
10
11
8
4
12
8
11
10
14
9
12
PARKING
DRIVEWAY ACCESS
PARKING
BUS STOP
CLIFF DR
SANTA CRUZ
STOP
PATHWAY/INTERSECTION SAFETY LIGHTING (TYP.) IMPORTANT TO ILLUMINATE APPROACHES
RAISED SIDE STREET CROSSNG

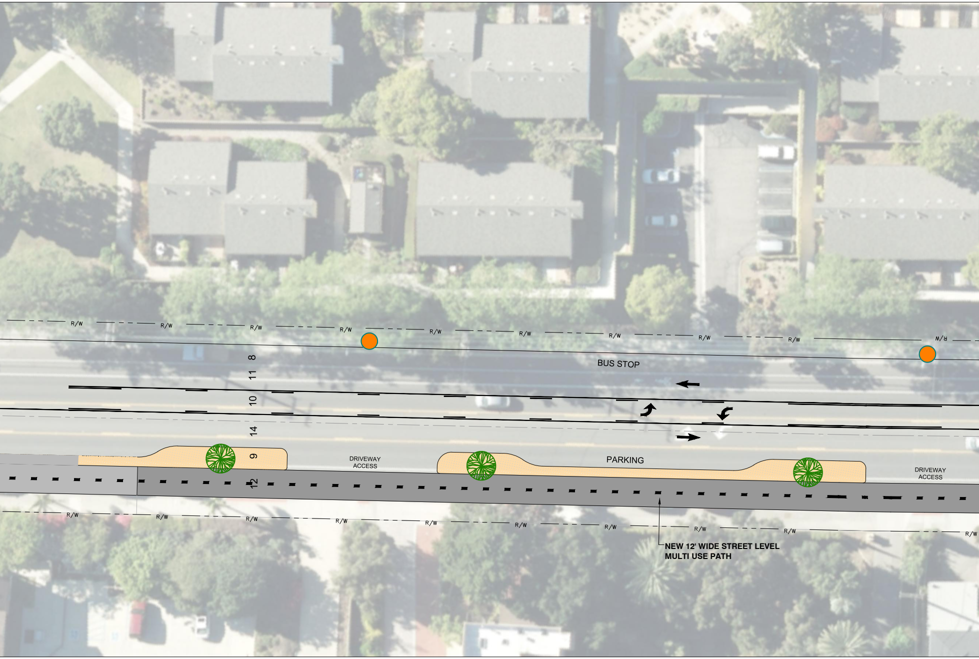
R/W
BUS STOP
8
11
10
14
9
12
DRIVEWAY ACCESS
PARKING
DRIVEWAY ACCESS
NEW 12' WIDE STREET LEVEL MULTI USE PATH

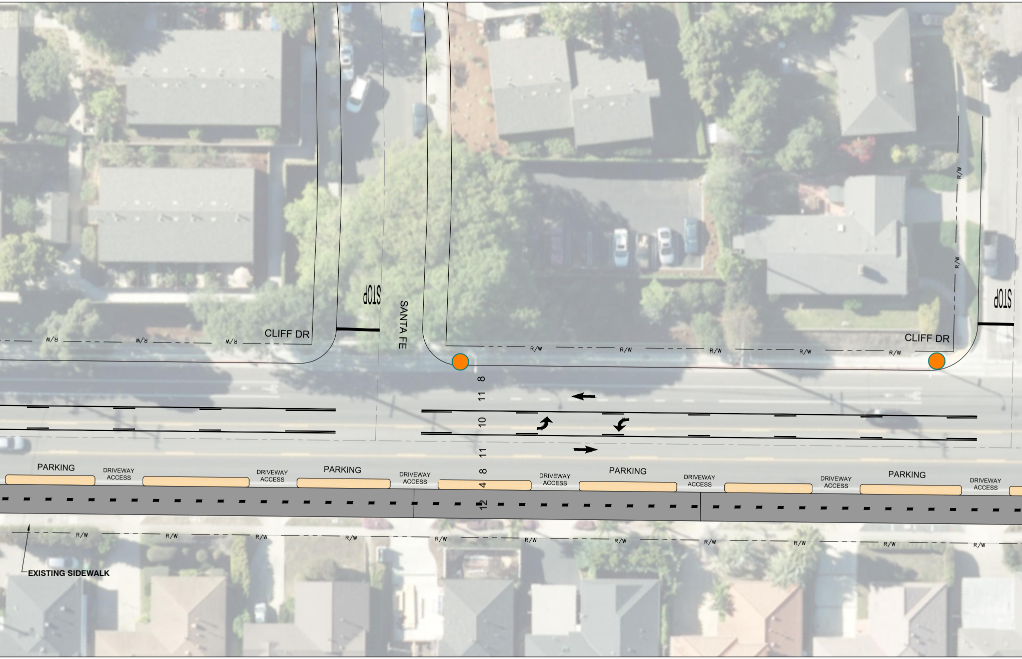
STOP
SANTA FE
STOP
CLIFF DR
CLIFF DR
R/W
8
11
10
11
8
4
12
PARKING
DRIVEWAY ACCESS
PARKING
DRIVEWAY ACCESS
PARKING
DRIVEWAY ACCESS
PARKING
DRIVEWAY ACCESS
PARKING
DRIVEWAY ACCESS
EXISTING SIDEWALK

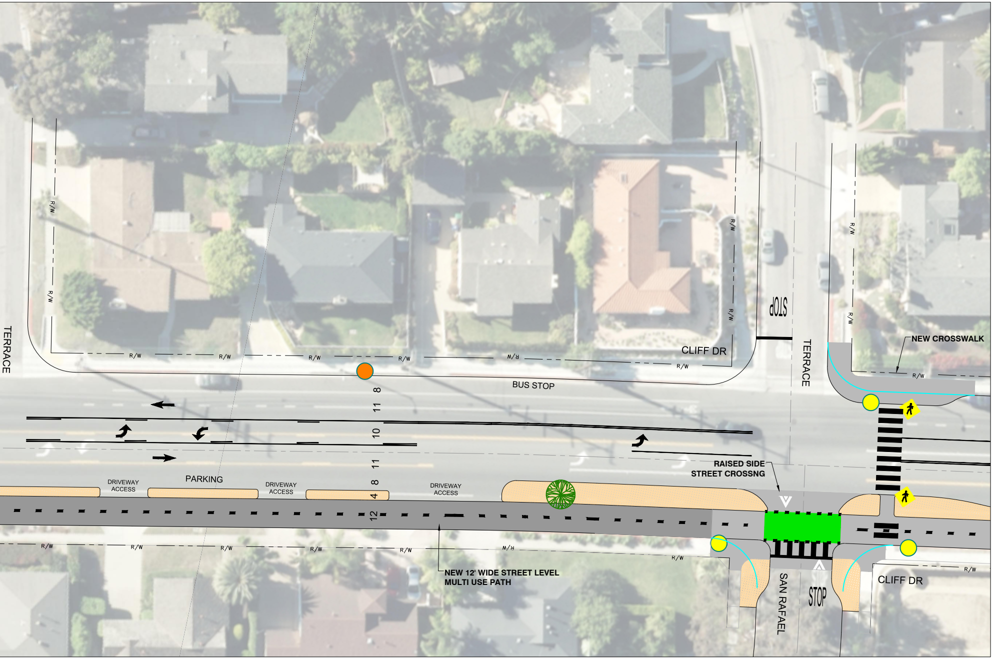
TERRACE
R/W
CLIFF DR
STOP
TERRACE
NEW CROSSWALK
BUS STOP
8
11
10
11
8
4
12
DRIVEWAY ACCESS
PARKING
DRIVEWAY ACCESS
DRIVEWAY ACCESS
RAISED SIDE STREET CROSSNG
NEW 12' WIDE STREET LEVEL MULTI USE PATH
SAN RAFAEL
STOP
CLIFF DR

CITY OF SANTA BARBARA PUBLIC WORKS	
CLIFF DRIVE: URBAN HIGHWAY TO COMPLETE STREET TRANSFORATION	
SERVICE REQUEST: NA	WORK ORDER: NA
SHEET: 7 OF 12	DATE: 01/2022
SCALE: 1"=15'	DRAWN BY: DB