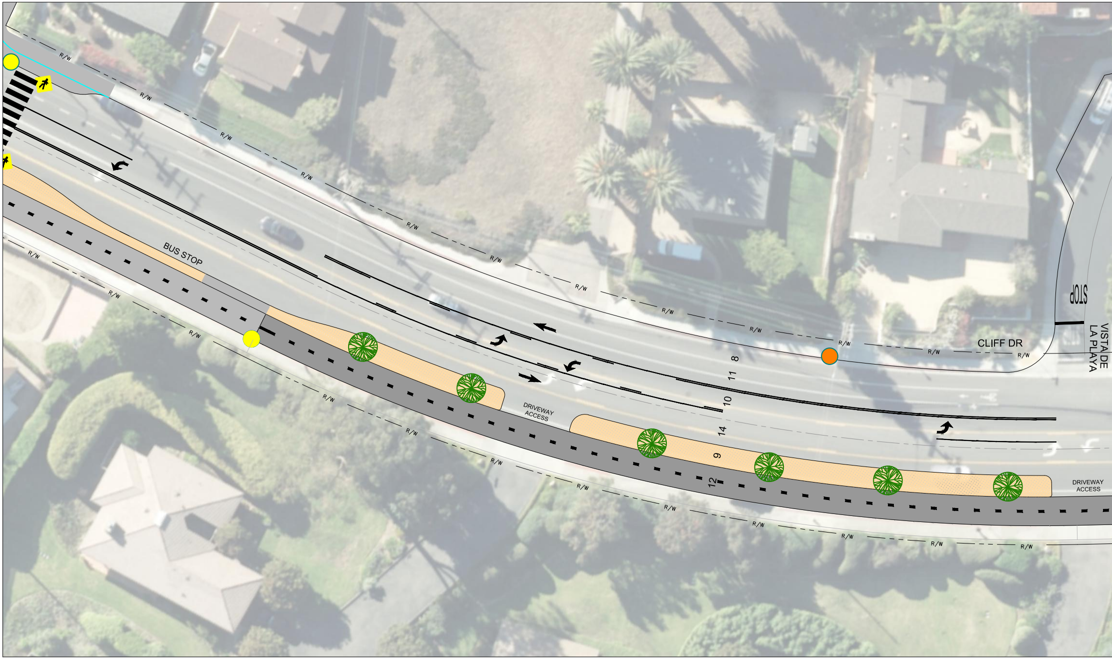
R/W
BUS STOP
DRIVEWAY ACCESS
DRIVEWAY ACCESS
8
11
10
14
9
12
CLIFF DR
VISTA DE LA PLAYA
STOP

- 🟧 PARKWAY
- ▩ MEDIAN
- ⬜ CONCRETE: MULTI USE PATH AT SIDEWALK LEVEL OR SIDEWALK/RAMPS
- ⬛ ASPHALT MULTI USE PATH AT STREET LEVEL
- 🚦 TRAFFIC SIGNALIZED INTERSECTION
- 🟢 POTENTIAL TREE PLANTING LOCATION
- ◆ NEW RRFB PEDESTRIAN ACTIVATED FLASHER SYSTEM
- — EXISTING FACE OF CURB (REMOVE)
- 🟡 NEW OR RELOCATED LIGHT
- 🟠 EXISTING LIGHT

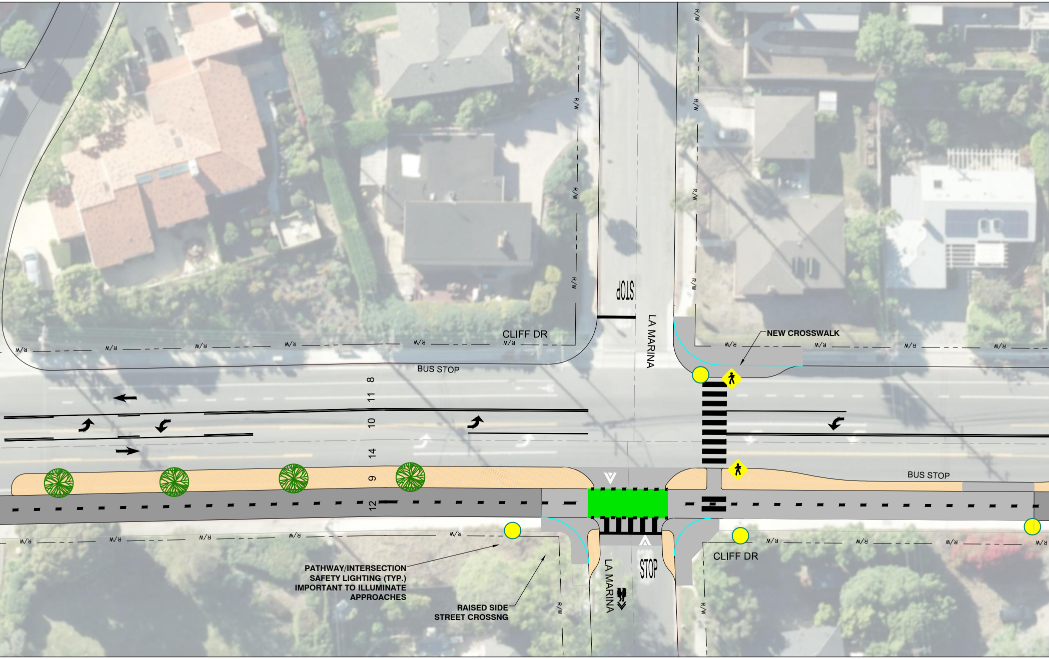
CLIFF DR
LA MARINA
STOP
NEW CROSSWALK
BUS STOP
8
11
10
14
9
12
BUS STOP
STOP
LA MARINA
CLIFF DR
PATHWAY/INTERSECTION SAFETY LIGHTING (TYP.) IMPORTANT TO ILLUMINATE APPROACHES
RAISED SIDE STREET CROSSNG
R/W

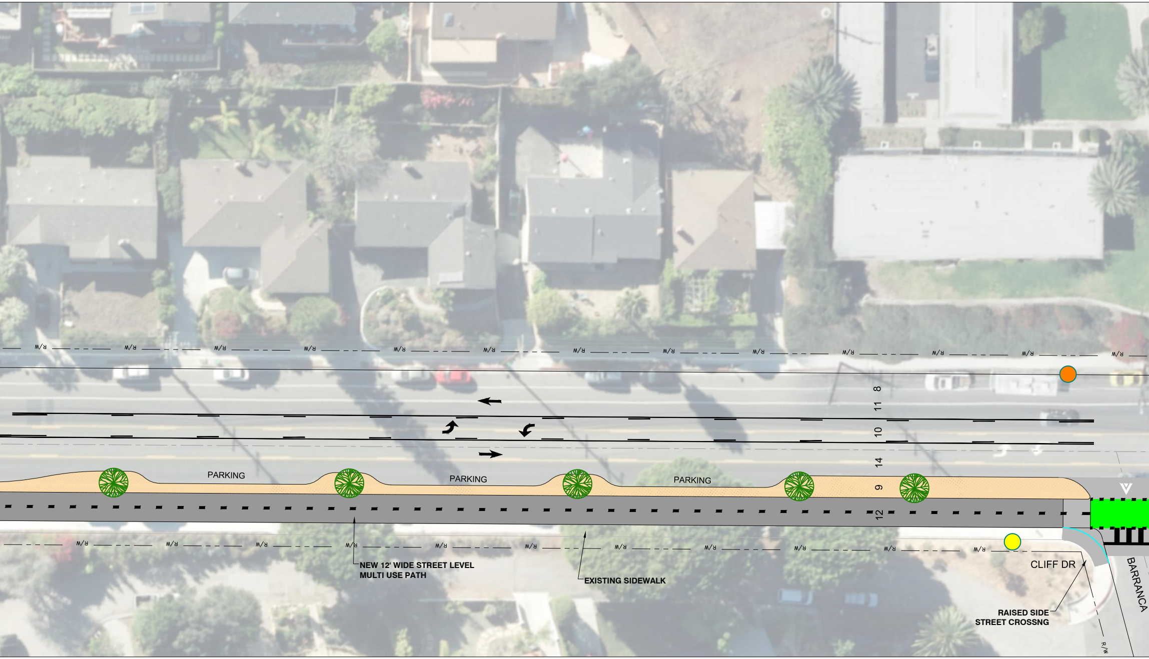
R/W
8
11
10
14
PARKING
PARKING
PARKING
9
12
NEW 12' WIDE STREET LEVEL
MULTI USE PATH
EXISTING SIDEWALK
CLIFF DR
BARRANCA
RAISED SIDE
STREET CROSSNG

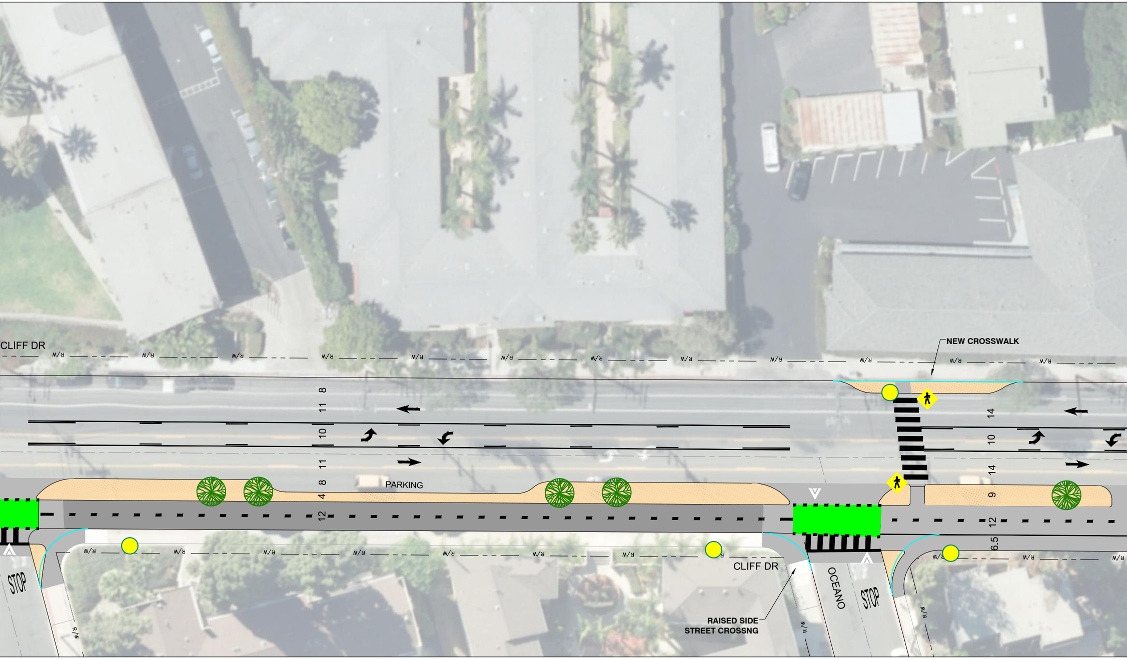
CLIFF DR
R/W
NEW CROSSWALK
8
11
10
11
8
4
12
PARKING
14
10
14
9
12
6.5
CLIFF DR
OCEANO
STOP
STOP
R/W
RAISED SIDE
STREET CROSSNG

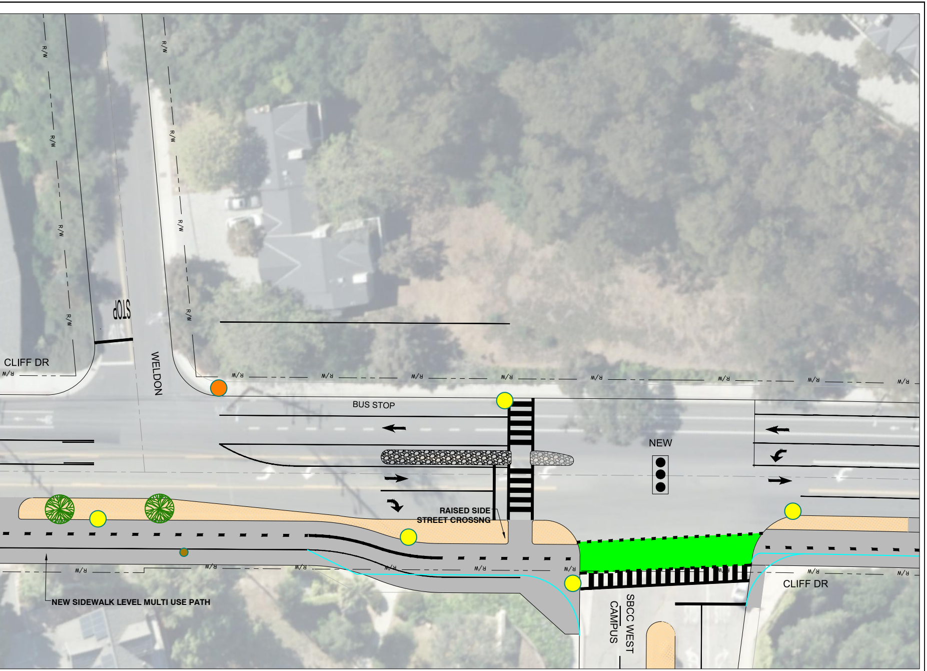
R/W
STOP
CLIFF DR
WELDON
BUS STOP
NEW
RAISED SIDE STREET CROSSNG
NEW SIDEWALK LEVEL MULTI USE PATH
SBCC WEST CAMPUS
CLIFF DR

CITY OF SANTA BARBARA PUBLIC WORKS

CLIFF DRIVE: URBAN HIGHWAY TO COMPLETE STREET TRANSFORMATION

SERVICE REQUEST: NA	WORK ORDER: NA
SHEET: 8 OF 12	DATE: 01/2022
SCALE: 1"=15'	DRAWN BY: DB